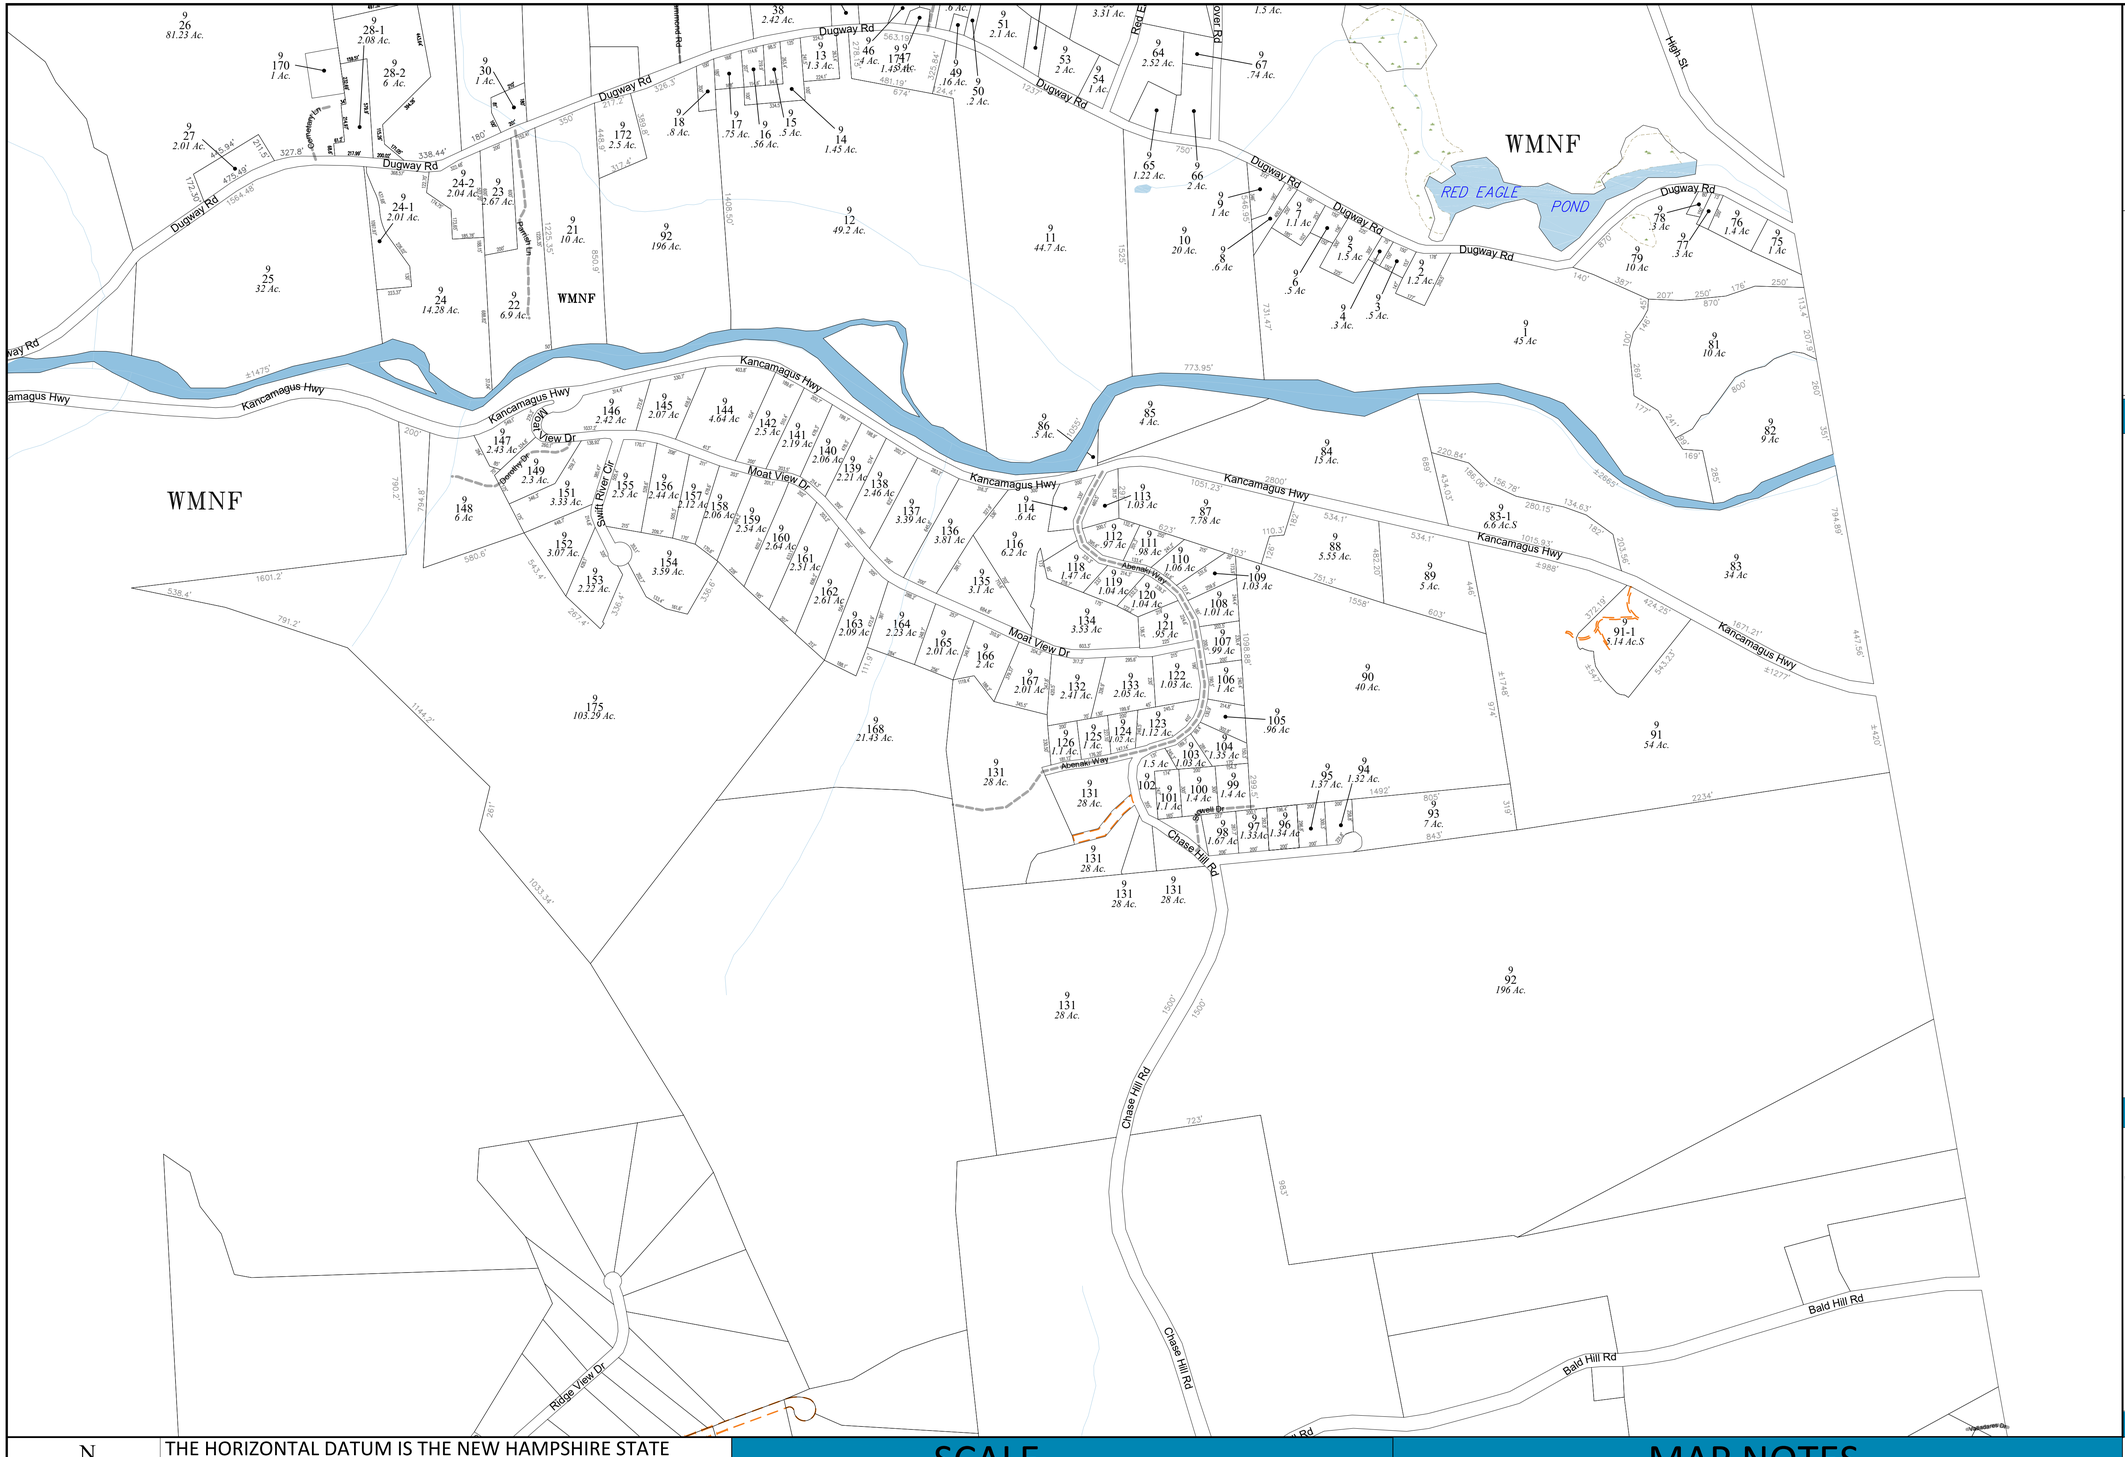

Terra–Map
A Division of
Avitar Associates of New England, Inc.
Phone 603 798-4419
Fax 603 798-4263
www.avitarassociates.com
Terramap@avitarassociates.com

Town of ALBANY Carroll County New Hampshire

LEGEND

Lot-Sub	12-1
Acreage S-Survey C-Calculated	200 Ac
Dimensions (Feet)	250’
Hook	
Tie Line / Merged Lot	
Private Road	
ROW Access	
River	
Wetland	
Lake or Pond	
Stonewall	
Building	
Runway	

MAP INDEX

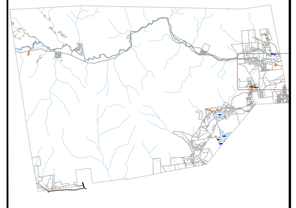

MAP NUMBER

9

N W E S

THE HORIZONTAL DATUM IS THE NEW HAMPSHIRE STATE PLANE COORDINATE SYSTEM, NAD 83.

REVISED APRIL 1, 2021

FOR ASSESSMENT PURPOSES
NOT TO BE USED FOR CONVEYANCES

SCALE

1":400'

METERS 100 0 100 200 300 400 500 600 700 800 900 1000 1100

50 50 150 250 350 450 550 650 750 850 950 1050

FEET 200 0 400 800 1200 1600 2000 2400 2800 3200 3600

100 200 600 1000 1400 1800

MAP NOTES